A PLAN
of the intended
DEARNE and DOVE CANAL,
describing the Branches from it with the adjacent Rivers & Brooks.

John Tompson Engineer.

Wm Fairbank Surveyor 1793.

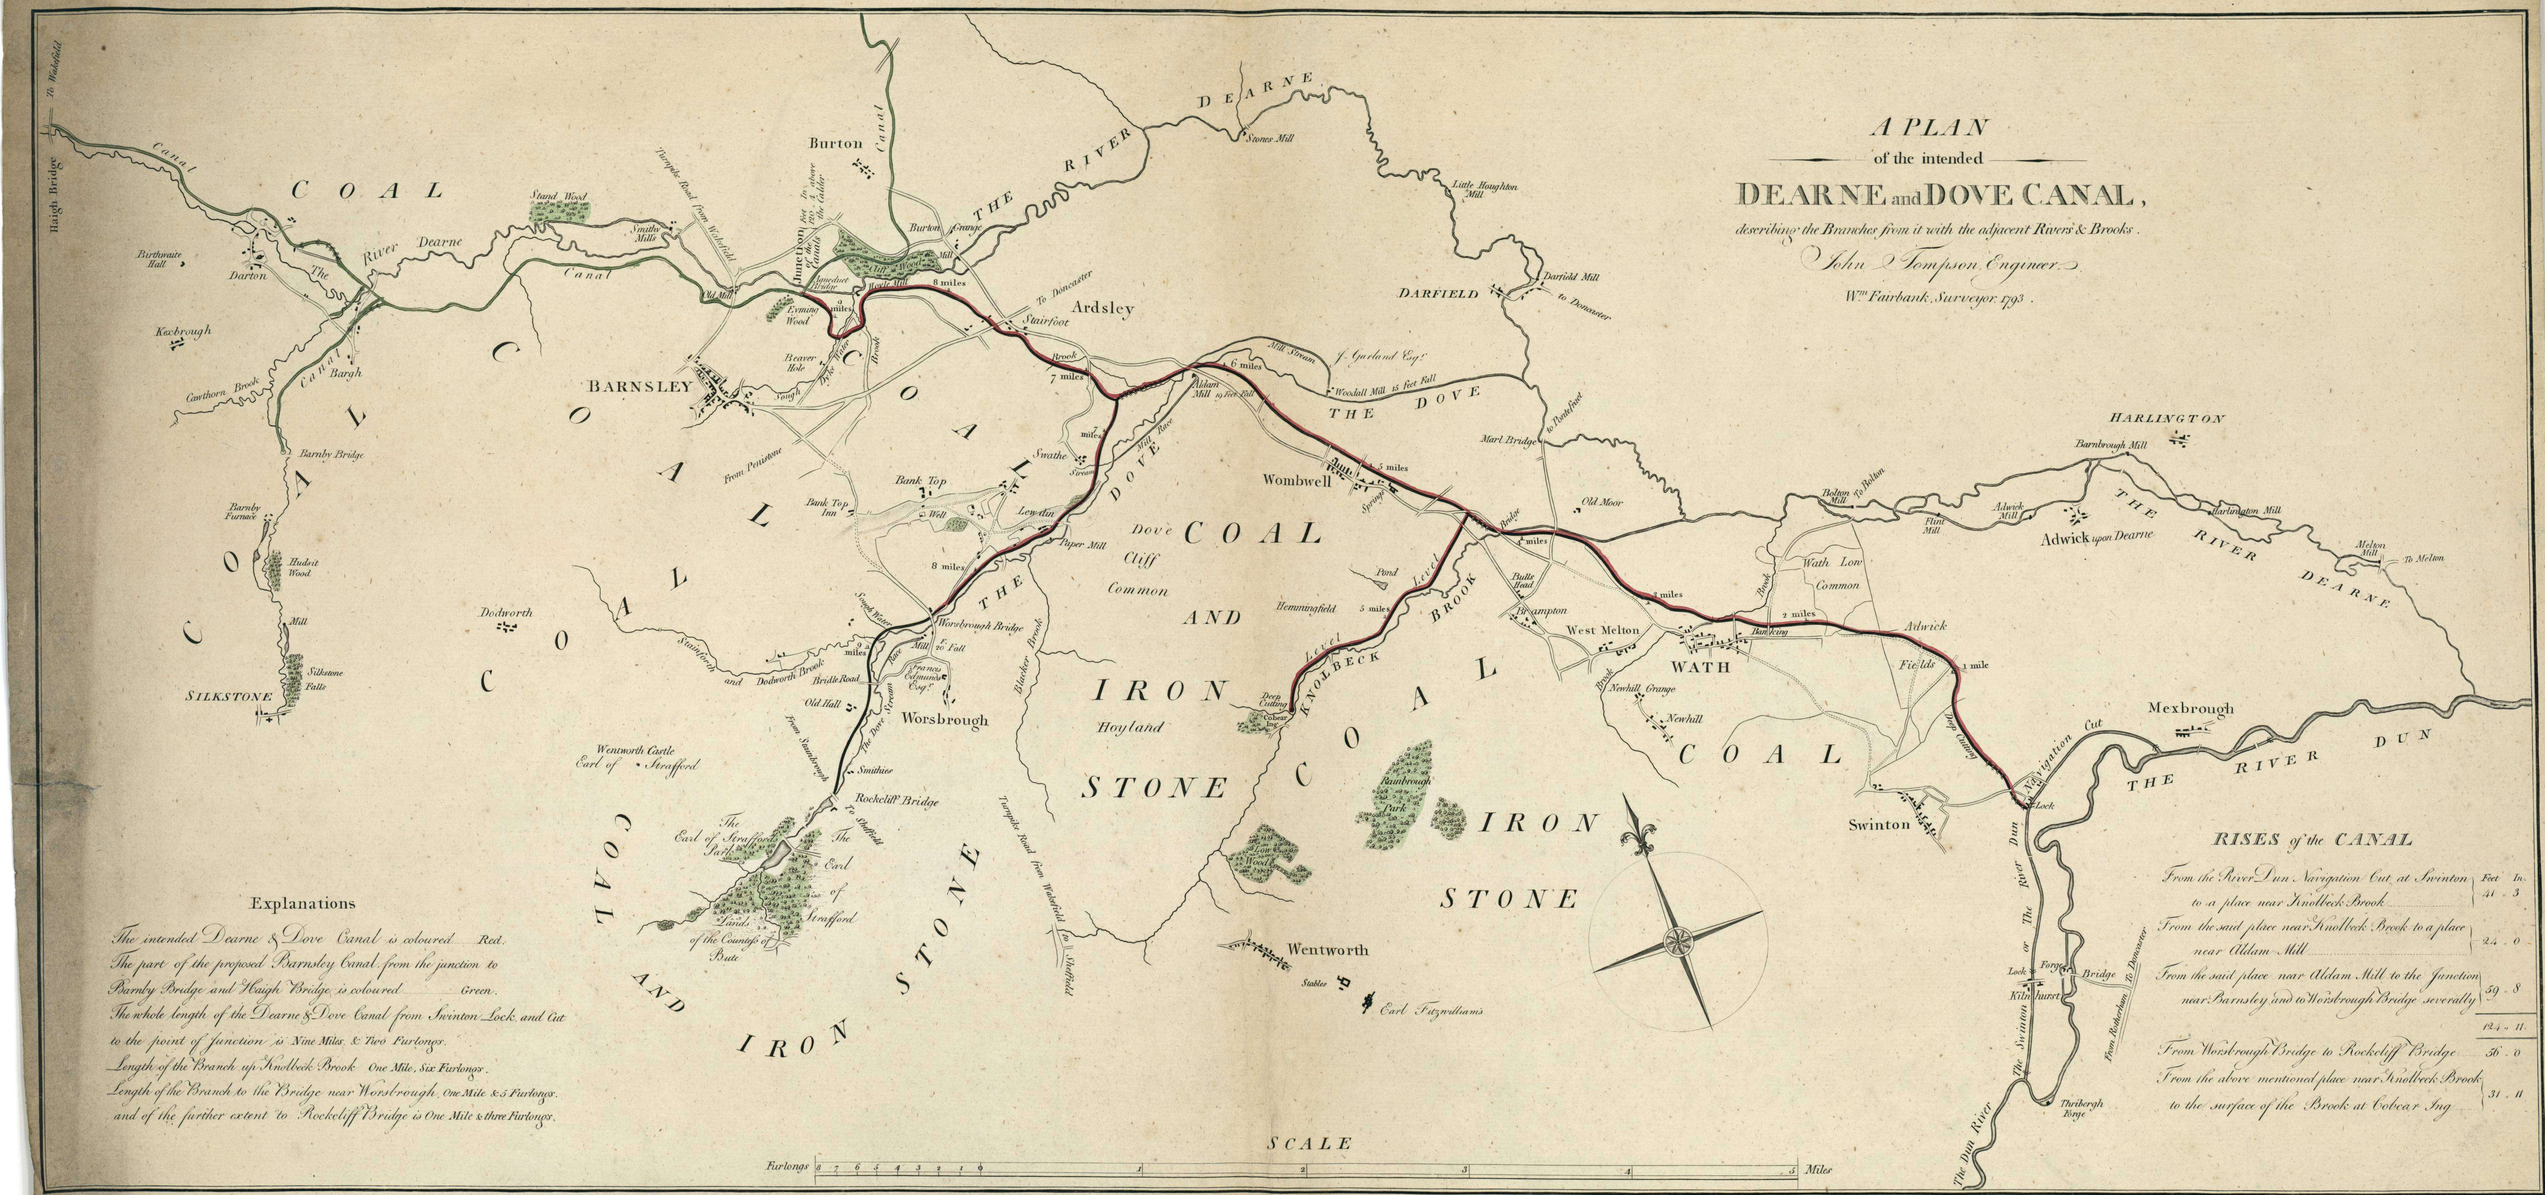

Explanations

The intended Dearne & Dove Canal is coloured ____ Red.
The part of the proposed Barnsley Canal from the junction to Barnby Bridge and Haigh Bridge is coloured ____ Green.
The whole length of the Dearne & Dove Canal from Swinton Lock and Cut to the point of junction is Nine Miles & Two Furlongs.
Length of the Branch up Knotbeck Brook One Mile, Six Furlongs.
Length of the Branch to the Bridge near Worsbrough One Mile & 3 Furlongs.
and of the further extent to Rockcliff Bridge is One Mile & three Furlongs.

RISES of the CANAL

	Feet	In.
From the River Dun Navigation Cut at Swinton to a place near Knotbeck Brook	41	3
From the said place near Knotbeck Brook to a place near Aldam Mill	24	0
From the said place near Aldam Mill to the Junction near Barnsley and to Worsbrough Bridge severally	59	8
	124	11
From Worsbrough Bridge to Rockcliff Bridge	36	0
From the above mentioned place near Knotbeck Brook to the surface of the Brook at Cobcar Ing	31	11

Colour Chart #13
Blue Cyan Green Yellow Red Magenta White 3/Color Black
2010 Ministerio de Cultura