PLAN

of an intended Navigable Canal *from*

HEREFORD TO GLOCESTER;

with a Collateral Branch to

NEWENT.

Jos.h Clowes, Engineer.

Rich.d Hall, Surveyor.

1791.

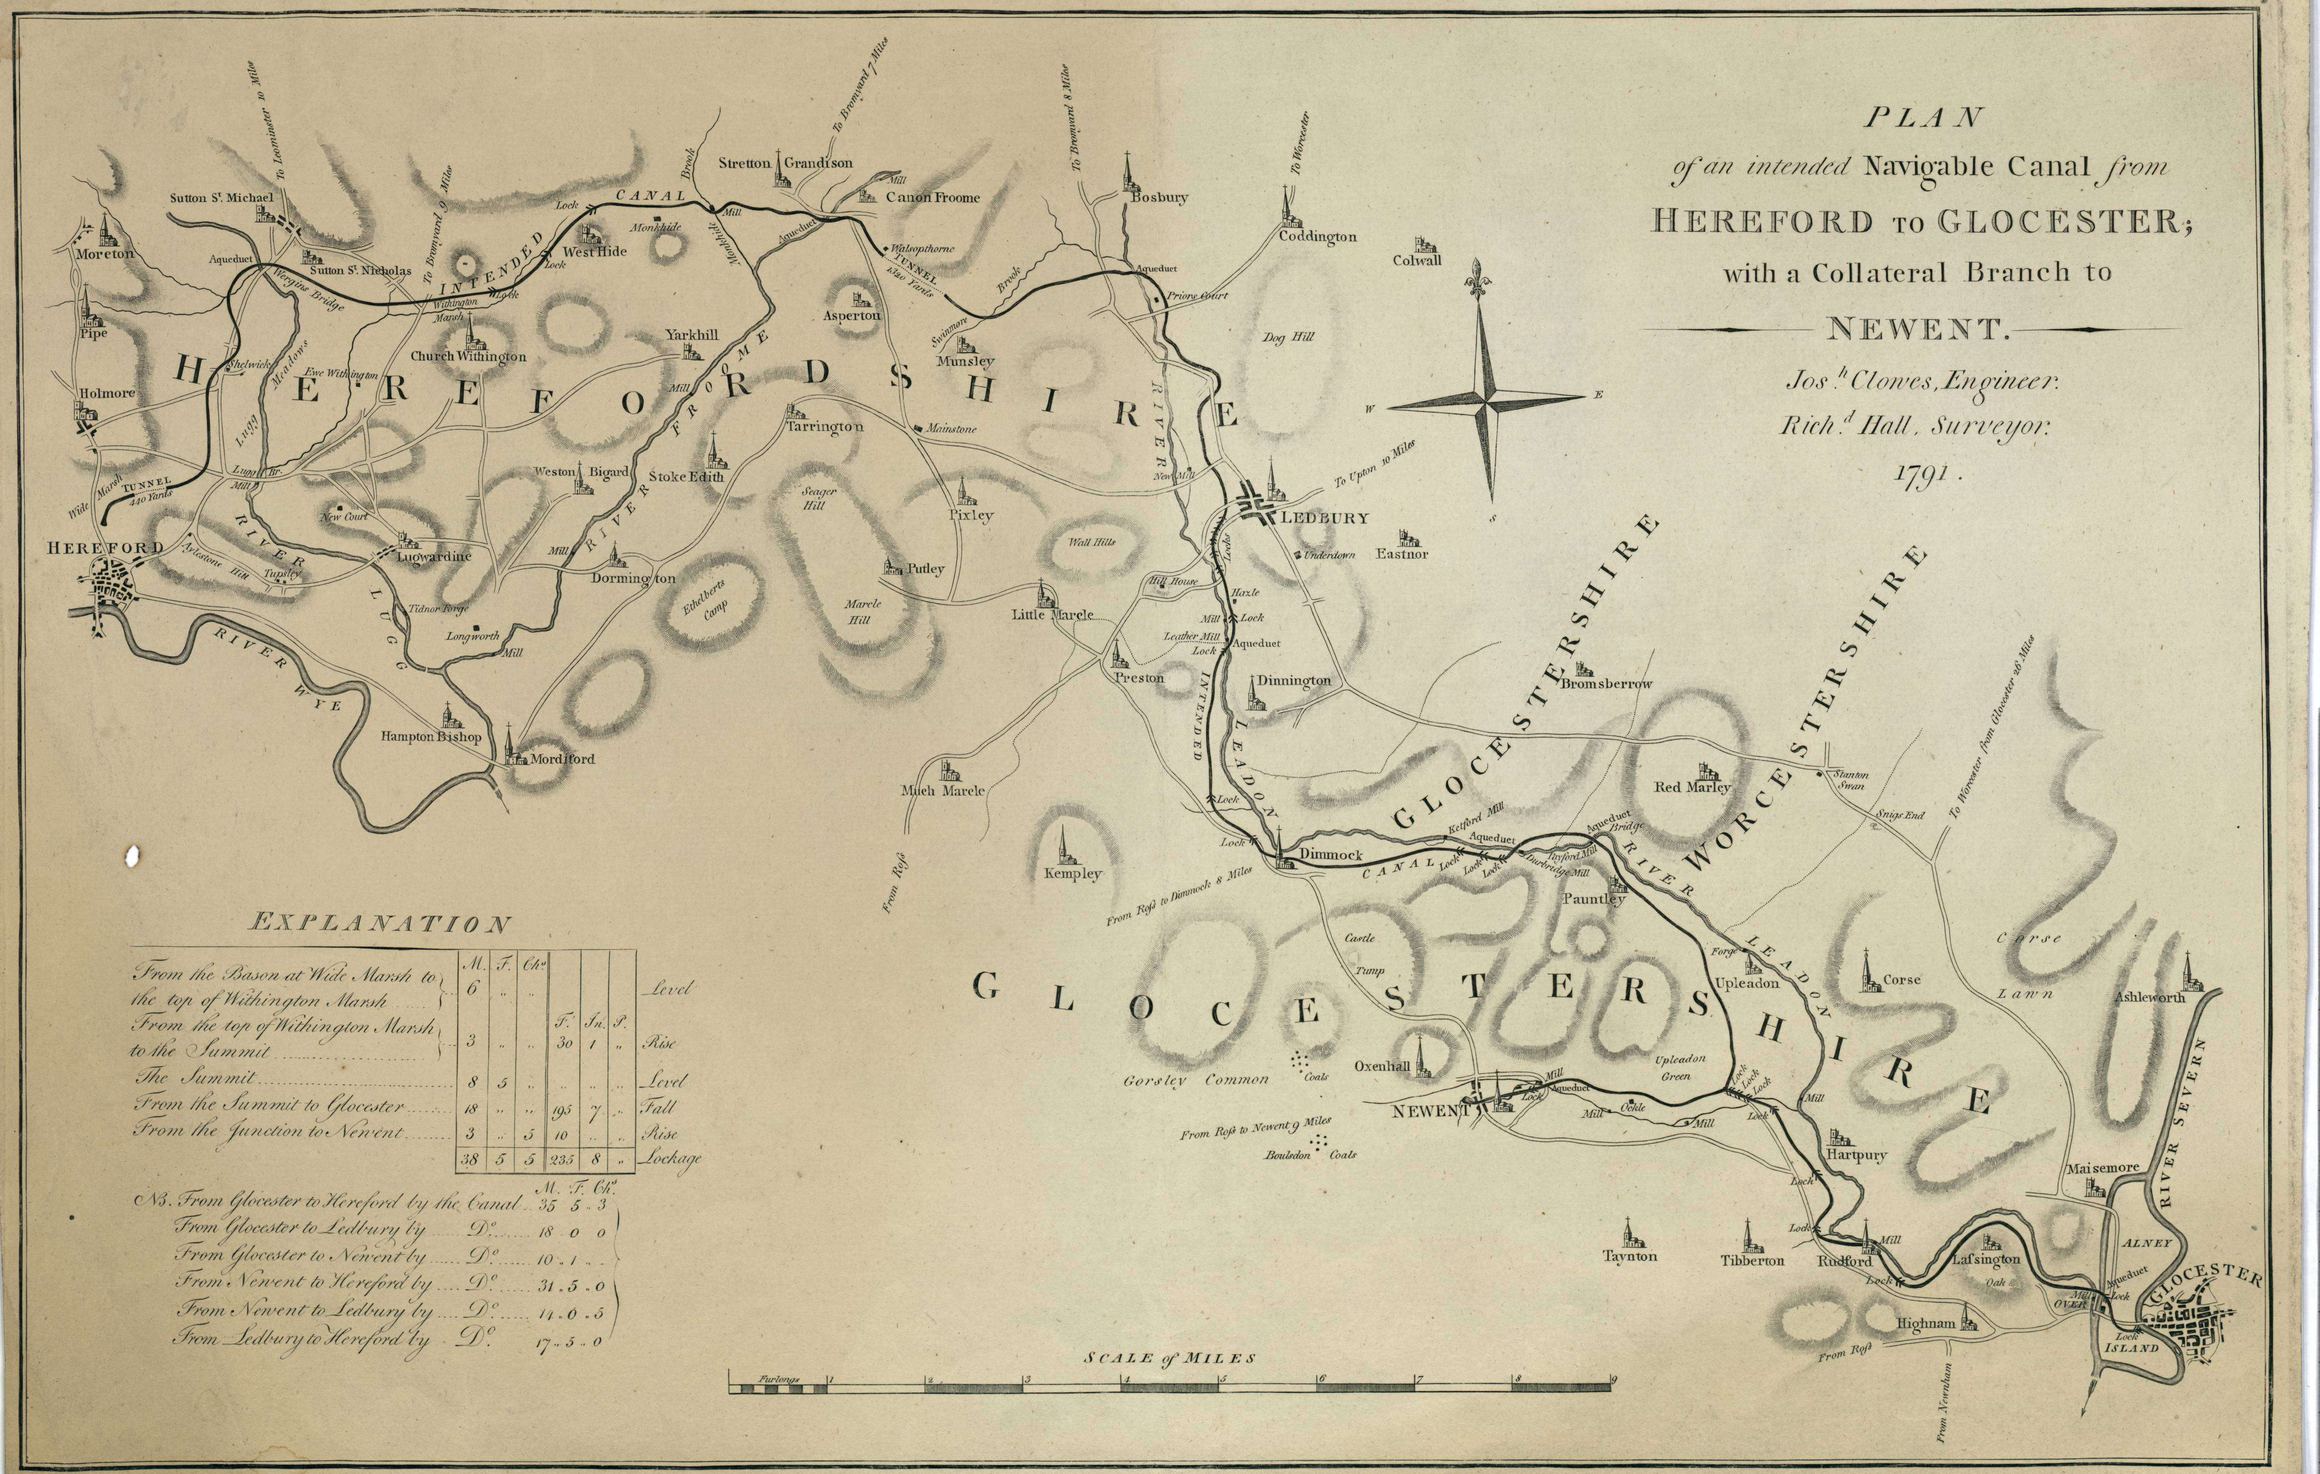

EXPLANATION

	M.	F.	Ch.s				
From the Bason at Wide Marsh to the top of Withington Marsh	6	"	"				Level
From the top of Withington Marsh to the Summit	3	"	"	F. 30	In. 1	P. "	Rise
The Summit	8	5	"	"	"	"	Level
From the Summit to Glocester	18	"	"	195	7	"	Fall
From the Junction to Newent	3	"	5	10	"	"	Rise
	38	5	5	235	8	"	Lockage

	M.	F.	Ch.s
N.B. From Glocester to Hereford by the Canal	35	5	3
From Glocester to Ledbury by D.o	18	0	0
From Glocester to Newent by D.o	10	1	"
From Newent to Hereford by D.o	31	5	0
From Newent to Ledbury by D.o	11	0	5
From Ledbury to Hereford by D.o	17	5	0

2010 Ministerio de Cultura