Plan of a Canal

from the Town of BRECKNOCK to join the MONMOUTH SHIRE CANAL near the Town of PONTY POOL in the Counties of BRECKNOCK and MONMOUTH

By T. Dadford Jun.r Engineer

1793

With a PLAN of the MONMOUTH SHIRE CANAL as taken in 1792.

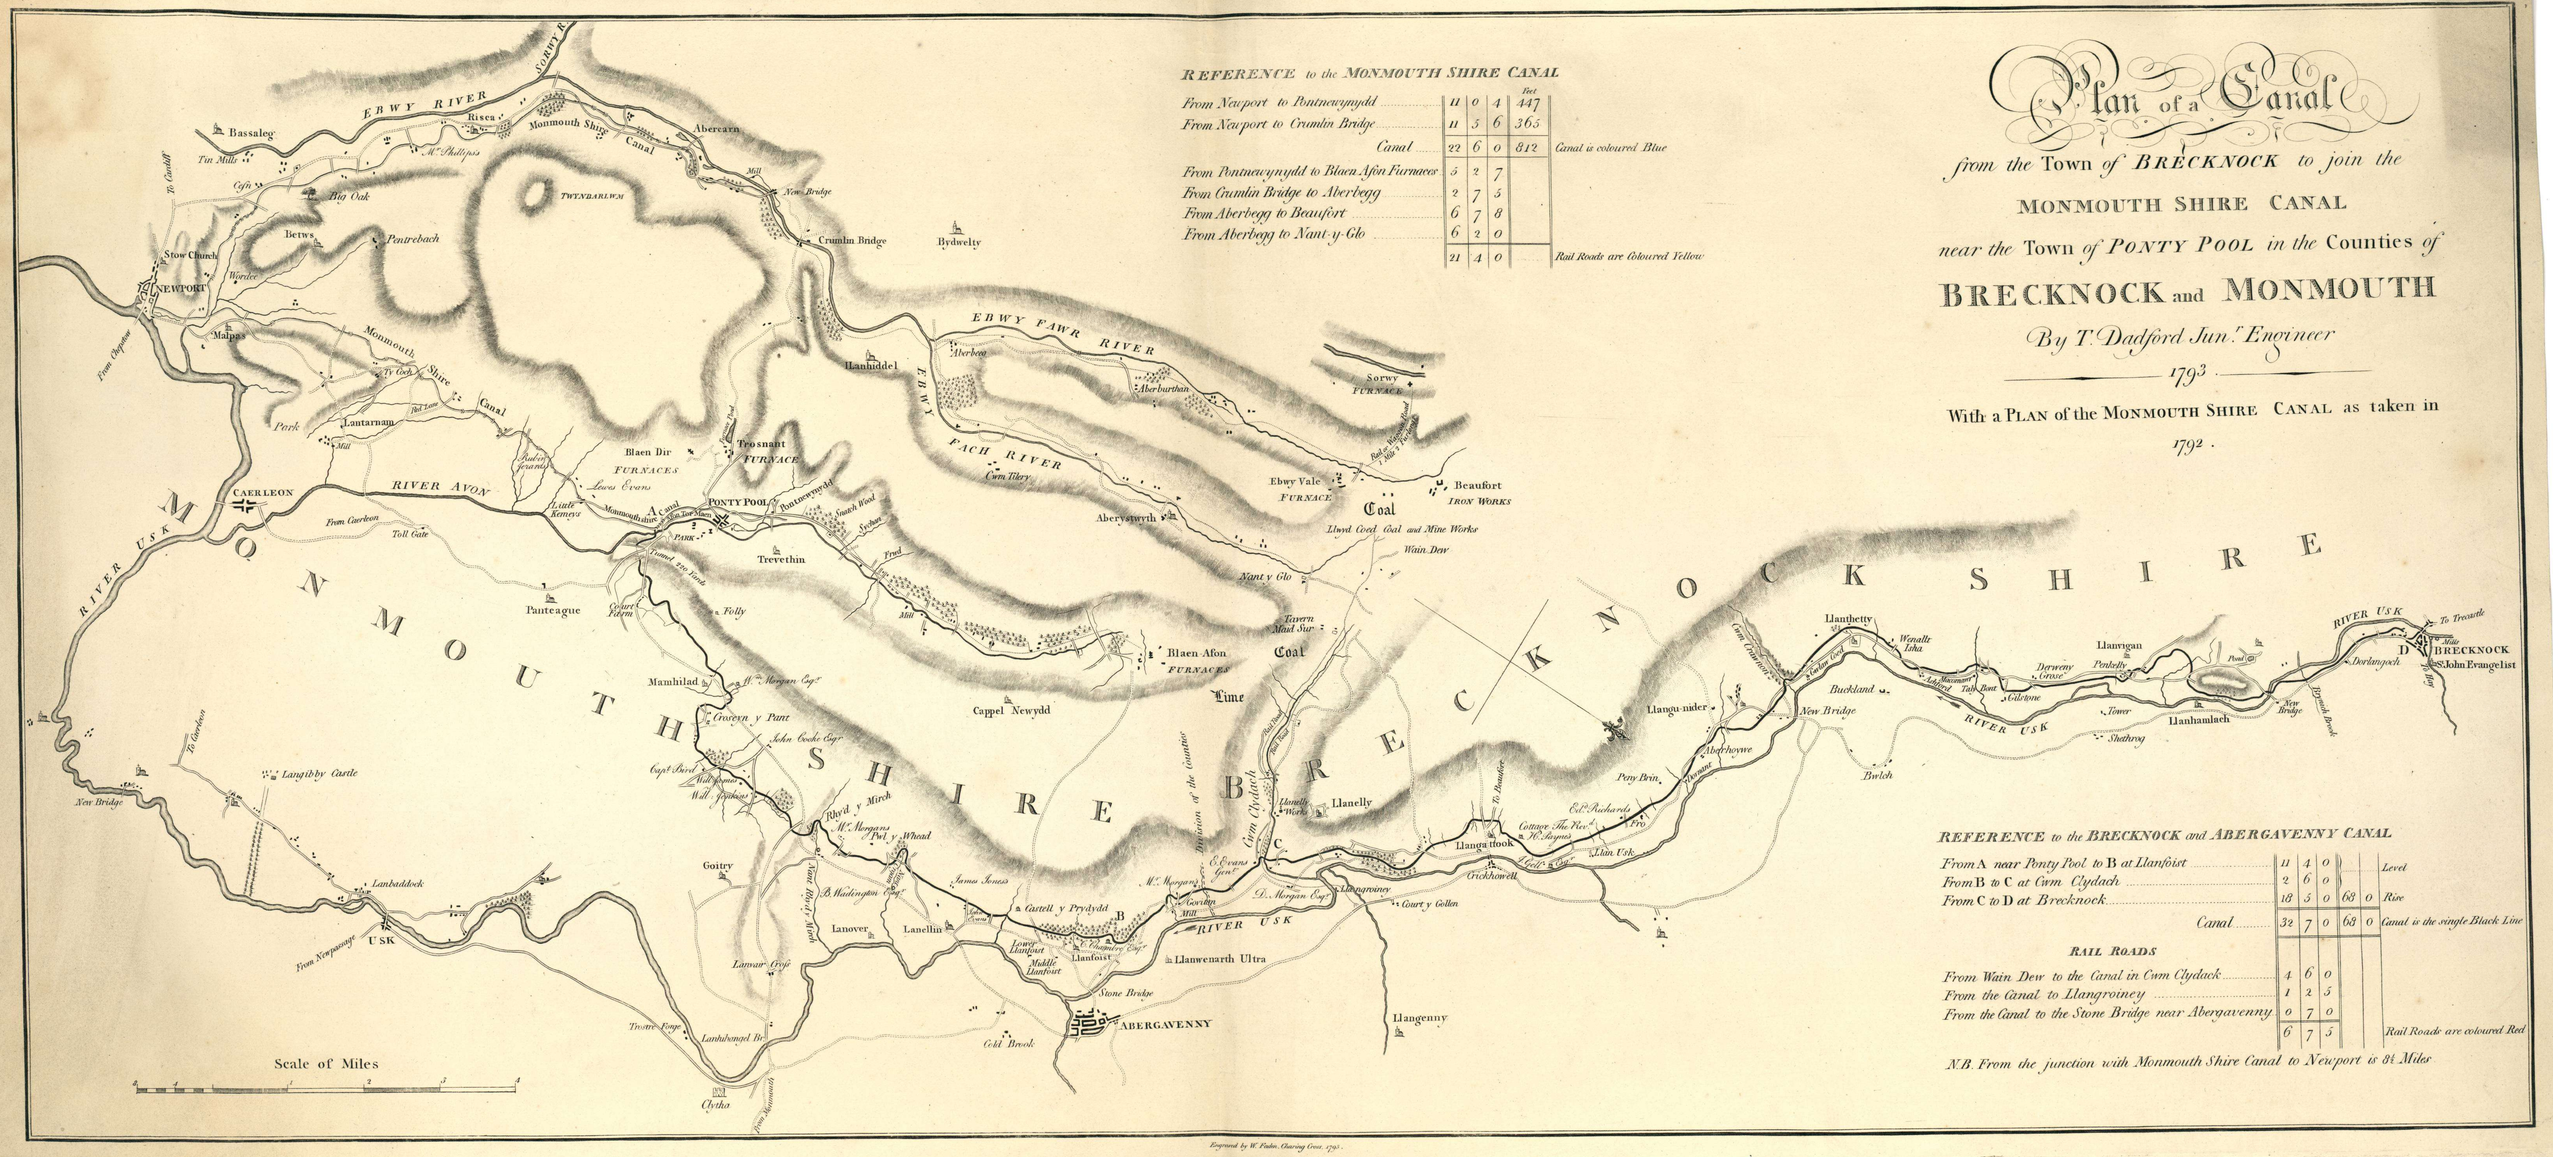

REFERENCE to the MONMOUTH SHIRE CANAL

				Feet	
From Newport to Pontnewynydd	11	0	4	447	
From Newport to Crumlin Bridge	11	3	6	365	
Canal	22	6	0	812	Canal is coloured Blue
From Pontnewynydd to Blaen Afon Furnaces	5	2	7		
From Crumlin Bridge to Aberbegg	2	7	5		
From Aberbegg to Beaufort	6	7	8		
From Aberbegg to Nant-y-Glo	6	2	0		
	21	4	0		Rail Roads are Coloured Yellow

REFERENCE to the BRECKNOCK and ABERGAVENNY CANAL

From A near Ponty Pool to B at Llanfoist	11	4	0		Level
From B to C at Cwm Clydach	2	6	0		
From C to D at Brecknock	18	5	0	68	0 Rise
Canal	32	7	0	68	0 Canal is the single Black Line

RAIL ROADS

From Wain Dew to the Canal in Cwm Clydack	4	6	0	
From the Canal to Llangroiney	1	2	5	
From the Canal to the Stone Bridge near Abergavenny	0	7	0	
	6	7	5	Rail Roads are coloured Red

N.B. From the junction with Monmouth Shire Canal to Newport is 8¼ Miles

Engraved by W. Faden, Charing Cross, 1793.

Colour Chart #13
Blue Cyan Green Yellow Red Magenta White 3/Color Black
2010 Ministerio de Cultura